



New Russia Hall, Unit 1

SPACES DESIGNED AROUND YOUR BUSINESS NEEDS

WWW.BOLESWORTH.COM



We are Bolesworth

Bolesworth brings together commercial property, events, hospitality, leisure and a thriving community of more than 150 businesses.

Our rural business parks offer best-in-class commercial spaces in an inspiring setting, with the flexibility to support businesses at different stages of their growth. But being part of Bolesworth means being part of a much bigger destination.

Throughout the year, the estate plays host to an exciting programme of events, from world-class equestrian competitions and automotive experiences to Festivals and business events. These attract leading brands, businesses and aspirational audiences from across the region and beyond, creating opportunities for our business community to connect, collaborate and benefit from the activity happening around them.

We are continuing to invest in Bolesworth as a destination for business, leisure and innovation – creating a distinctive environment where people want to work, businesses can grow and communities can connect.

WWW.BOLESWORTH.COM

**The Estate is owned
& managed by us:**



Established in

1828



Estate

6,500 Acres



Welcoming

50K Visitors to events held on the estate.



Hosting over

3,000 high-net worth guests in our VIP.



150 Businesses Across The Estate



135 Residential Properties Across The Estate



340,000 Sq ft Of Commercial Space



New Russia Hall

New Russia Hall is a distinctive commercial development of characterful red-brick barns within the Bolesworth Estate, offering a diverse mix of spaces for industrial, retail, trade and specialist businesses.

The development is home to a number of thriving businesses, offering a professional working environment in an attractive rural setting, with convenient access to the A41 and Chester (10 miles), Wrexham (13miles) and Whitchurch (14miles).

WWW.BOLESWORTH.COM



AVAILABLE TO LET

Unit 1

Unit 1 at New Russia Hall offers 2,023 sq ft of workshop and industrial space in an attractive rural Cheshire setting. The unit provides a practical, adaptable workspace suitable for a range of businesses, with excellent access to the A41 and convenient connections to Chester, Whitchurch and Tattenhall.

	GIA SQM	GIA SQFT	RENT(PCM)
Unit 1	188	2,023	£1,688



Owned & managed by Bolesworth Estates



Shared W.C & kitchen facilities



Electric roller shutter door



Workshop & industrial space



Communal yard area



Mains, water, drainage & electricity



Flexible Terms



On hand maintenance




Weekly cleaner for communal areas



Ample parking on-site

UNIT FLOORPLAN

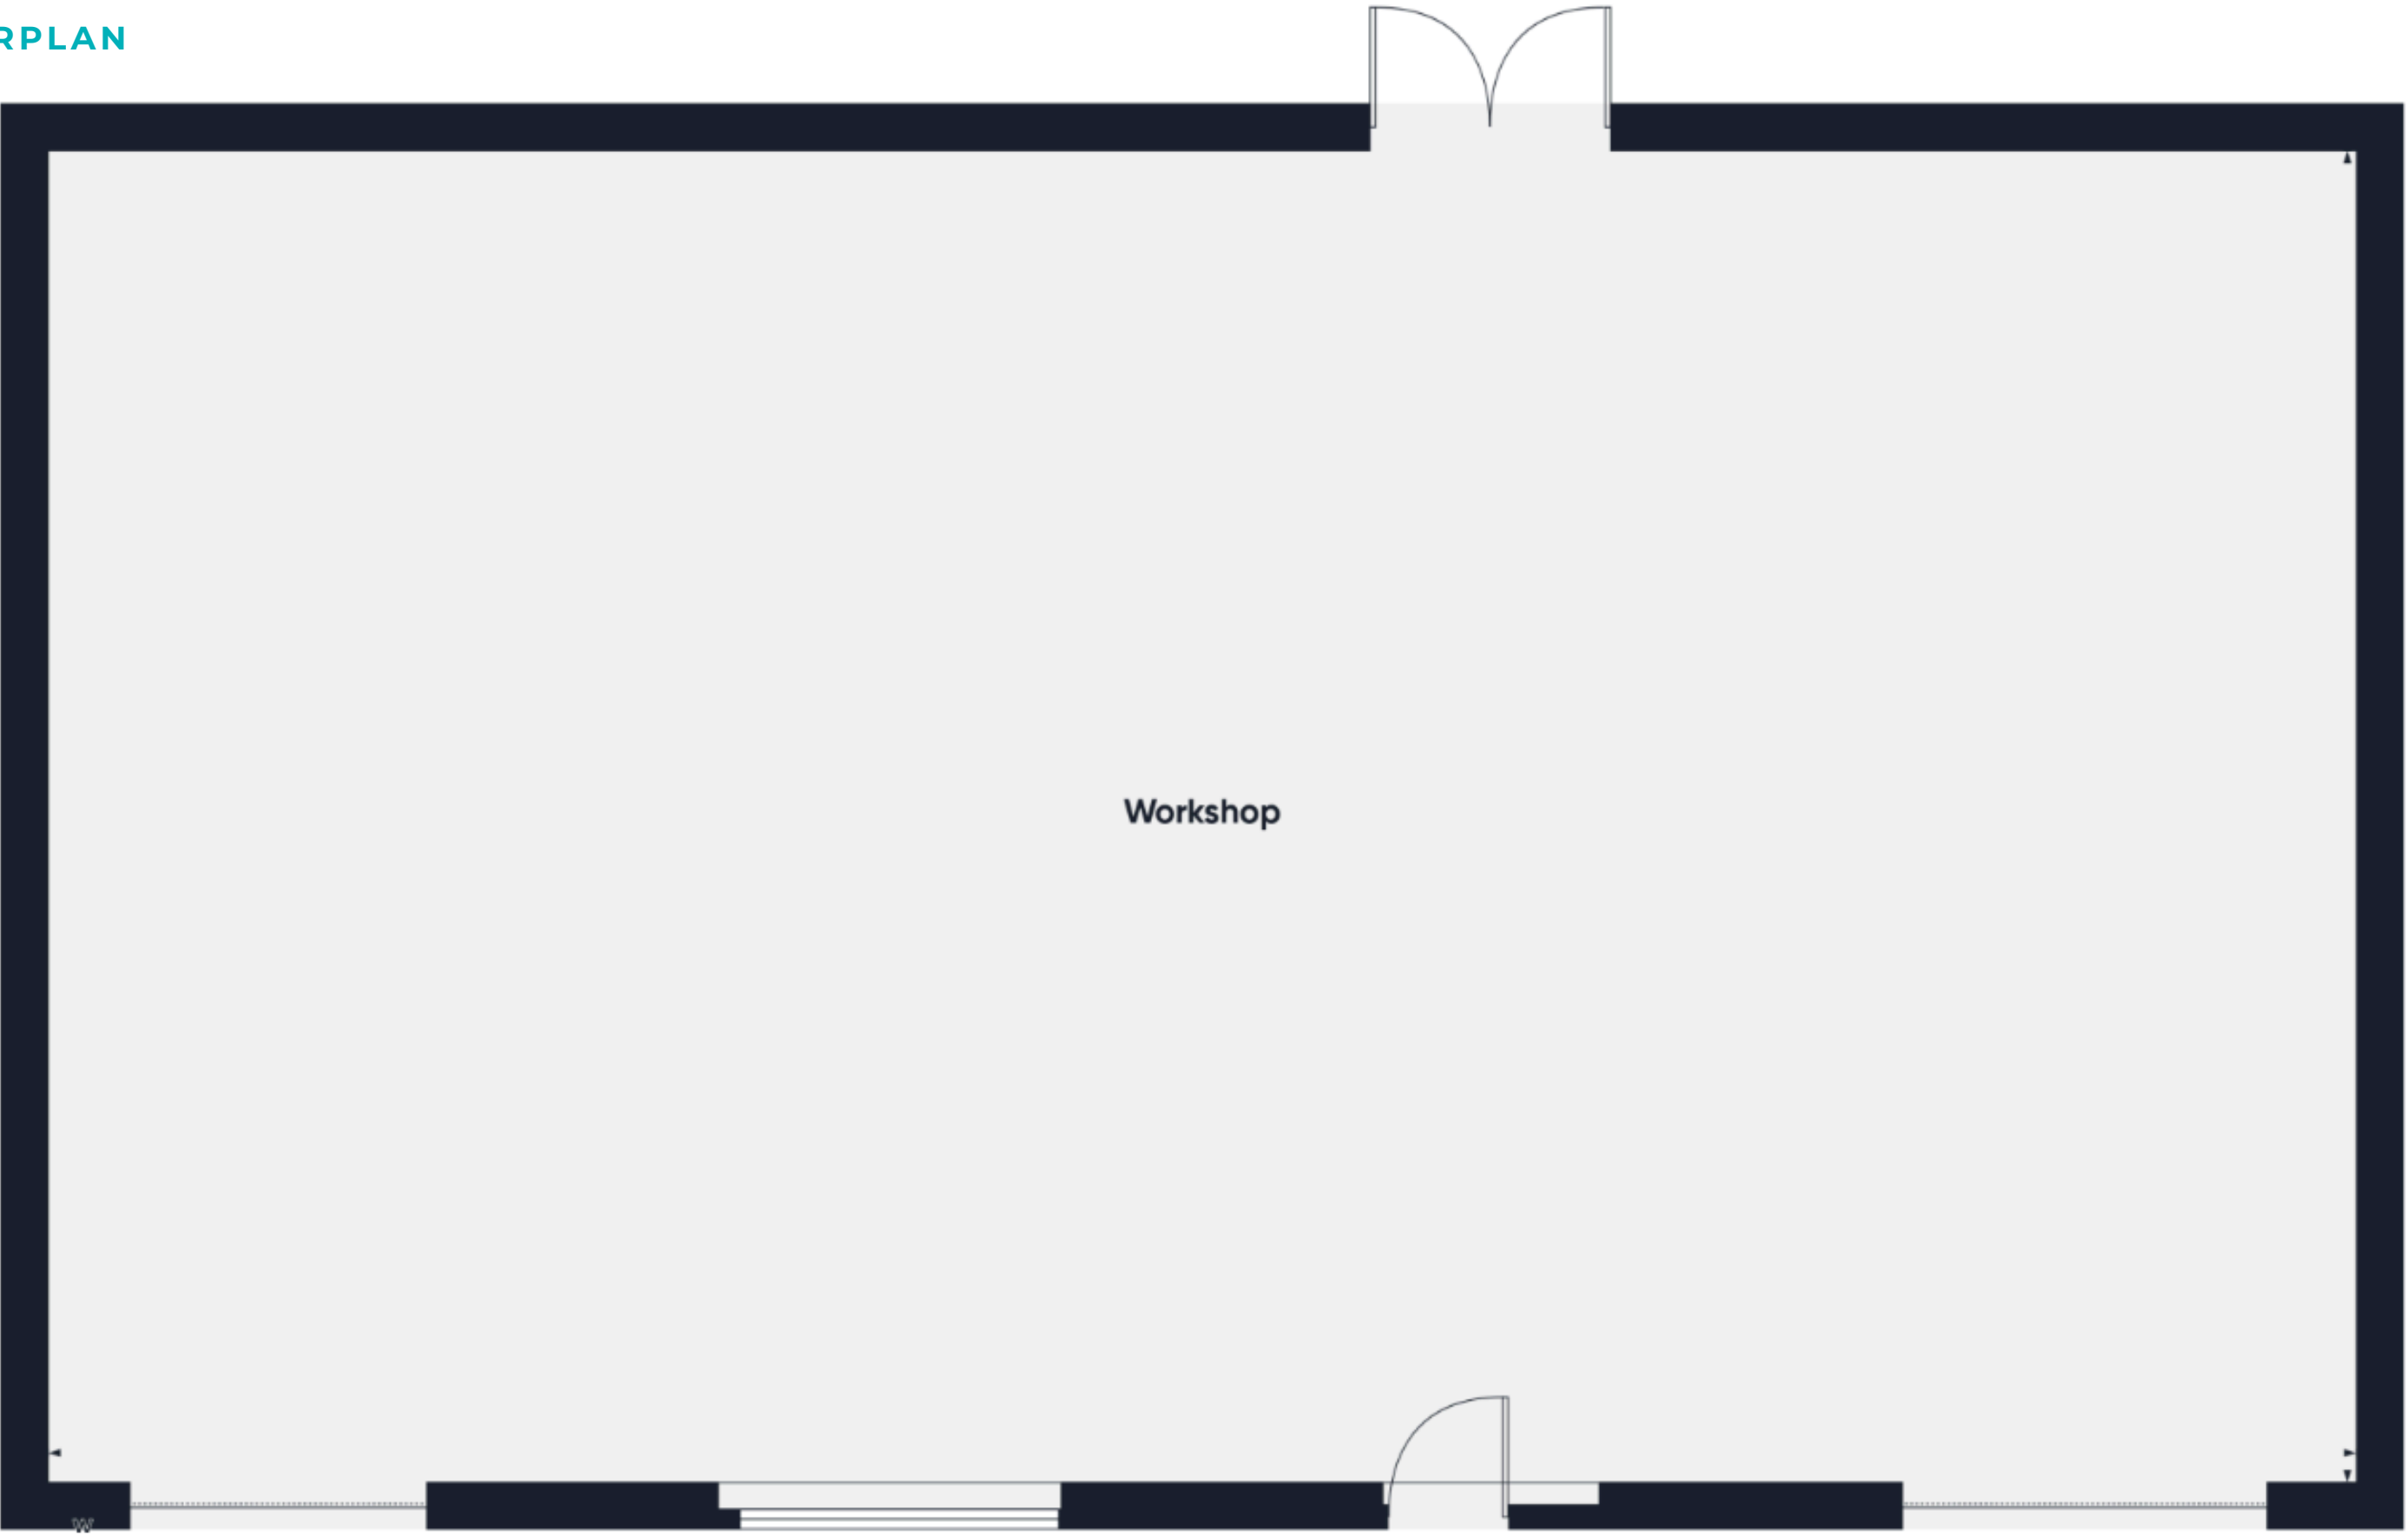


Excellent Transport Links

Stay connected to towns and cities effortlessly

Bolesworth is one of Britain's most respected names in development of thriving rural business communities. For more than half a century the Estate has led the way in the provision of cutting edge, high tech office and business premises, providing the ideal setting for a wide range of companies destined for great achievement.

- **Chester (8 m)**
15 minute drive
- **Whitchurch (12 m)**
20 minute drive
- **Wrexham (12 m)**
20 minute drive
- **Carden Park (4 m)**
5 minute drive
- **Shrewsbury (33 m)**
56 minute drive

WWW.BOLESWORTH.COM

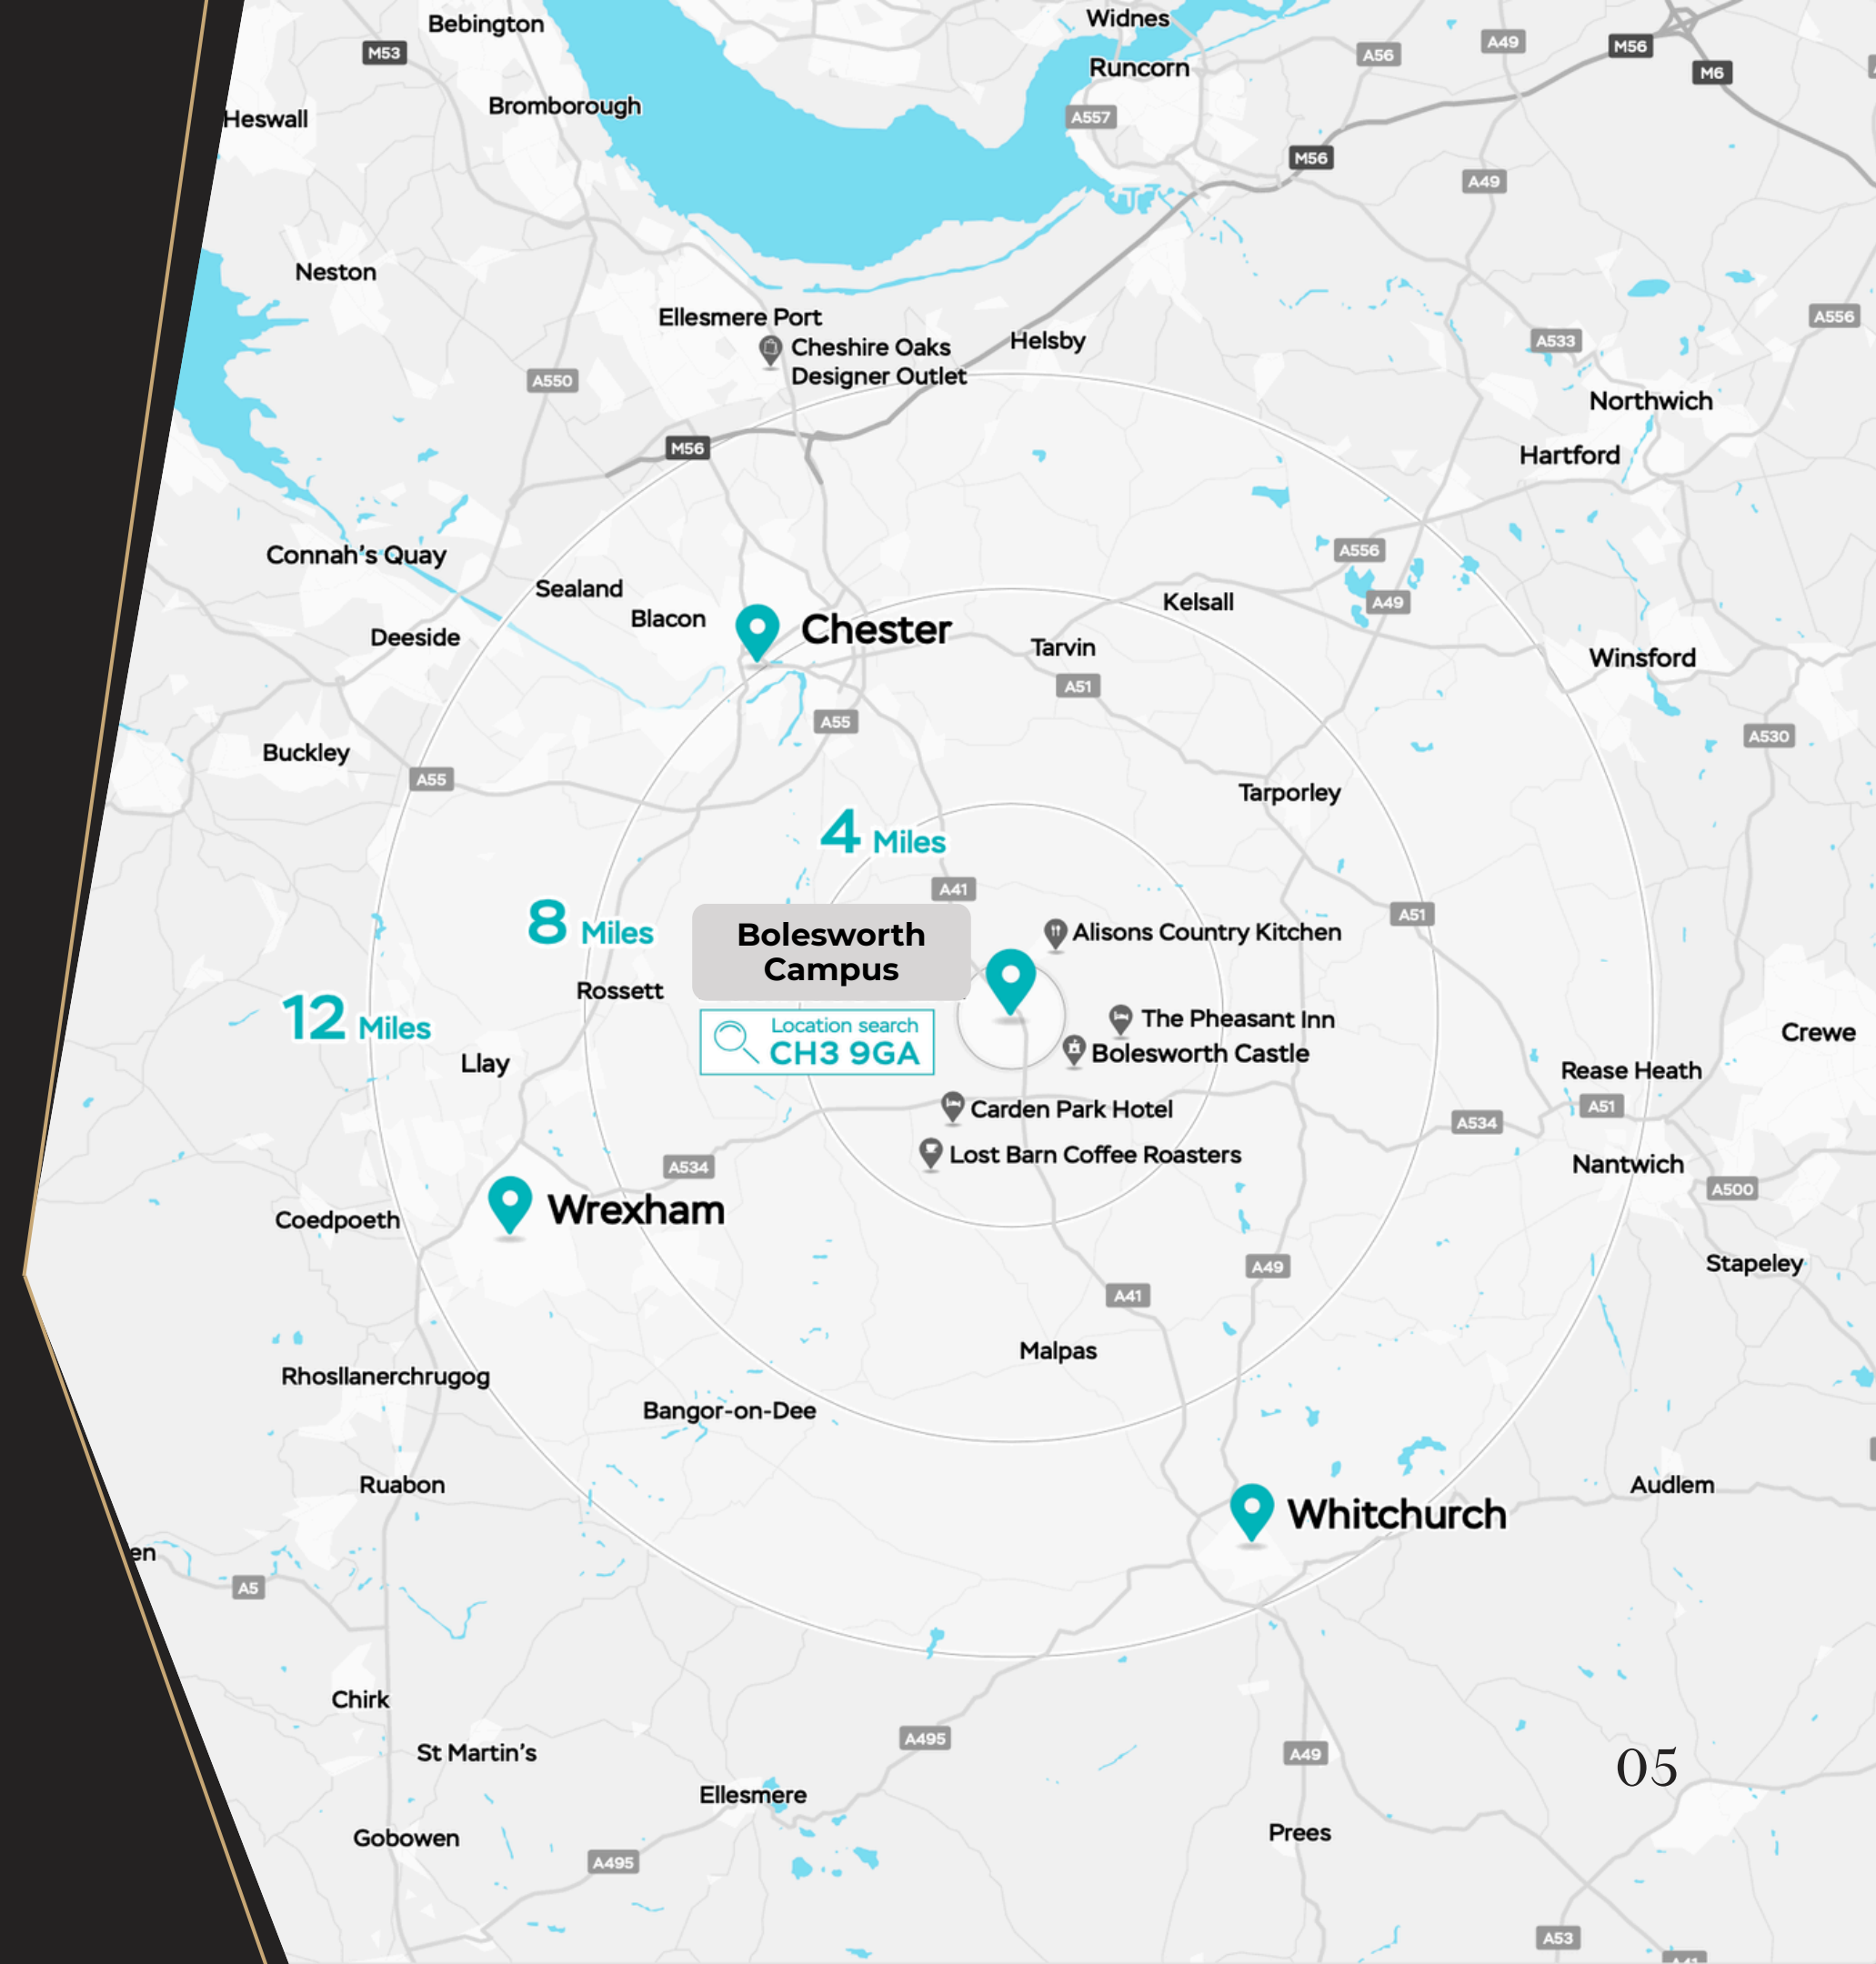

Our approach to Sustainability

At Bolesworth Estates, we are committed to improving the environmental performance of our commercial property portfolio and creating more efficient, sustainable places for our occupiers.

We have already invested in renewable and lower-carbon technologies across the Estate, including solar panels on commercial properties and the use of biomass heating systems. Building on this work, our ambition is for all commercial buildings within the portfolio to achieve an EPC rating of C or above by 2030.



We are working towards this through a programme of improvements that may include:



Upgrading insulation, lighting and heating systems



Increasing the use of renewable energy technologies



Improving energy monitoring and building efficiency



Installing EV charging facilities



Encouraging more sustainable travel through cycle facilities and improved walking routes



Reviewing refurbishment projects with energy performance and long-term sustainability in mind

The Local Area

Discover a variety of high-quality local food & drink, the sprawling estate has lot's of charming offerings such as The Pheasant Inn, The Lost Barn, Alisons Country Kitchen, and The Bear, each providing a unique and enriching experience in the heart of the countryside.

- Pheasant Inn
- Lost Barn Coffee
- Alisons Country Kitchen
- The Bear, Tattenhall
- Carden Arms

Our Pick

The Pheasant Inn

Using locally sourced produce, The Pheasant Inn provides some excellent food.



THE PHEASANT INN



LOST BARN CAFE



THE BEAR



CARDEN ARMS



ALISONS KITCHEN

WWW.BOLESWORTH.COM



Join the Bolesworth Community

Being based at Bolesworth means becoming part of a wider business community, with more than 150 businesses located across the Estate and access to a growing range of facilities, amenities and opportunities.

From discounts at Thrive Gym and other Bolesworth community benefits, to outdoor spaces, local food and drink and a programme of events throughout the year, there are plenty of ways to connect with others and make the most of being part of the Estate.

Businesses based at Bolesworth are also invited to selected Estate events and activities, creating opportunities to build relationships, share ideas and connect with the wider Bolesworth community.

More than just a place to work, Bolesworth offers a place to connect, grow and be part of something bigger.

WWW.BOLESWORTH.COM



Get in touch

We hope we've piqued your interest in our properties, but it's only just the beginning. We'd love to show you more. Get in touch to book a viewing.



Eleanor Aldwinckle

07874 867742

eleanor.aldwinckle@bolesworth.com

Grace Laidler-Hall

07871 678728

Grace.Laidler-Hall@bolesworth.com



Seb Dean

07535 400307

sebdean@legatowen.co.uk

Will Sadler

07957 562816

willsadler@legatowen.co.uk



James Evans

07792 222028

james.evans@hallsgb.com

Ellie Studley

07538 912096

e.studley@hallsgb.com

Bolesworth gives notice that these particulars are produced in good faith and are provided as a general guide only. They do not constitute any part of an offer or contract. Whilst believed to be correct, Bolesworth cannot guarantee the accuracy of any descriptions, dimensions, references to condition, permissions or other details contained herein. Prospective purchasers or tenants should not rely upon them as statements of fact and must satisfy themselves as to their accuracy. No person in the employment of Bolesworth has authority to make or give any representation or warranty in relation to the property. Bolesworth accepts no liability for any loss arising from the use of these particulars. Any space planning is indicative only and all floor plans are not to scale and are for identification purposes only. Subject to contract. 09/26