BOLESWORTH

No.4 Bolesworth Campus

SPACES DESIGNED AROUND YOUR BUSINESS NEEDS

WWW.BOLESWORTH.COM

BOLESWORTH

We are Bolesworth

Bolesworth brings together commercial property, events, hospitality, leisure and a thriving community of more than 150 businesses.

Our rural business parks offer best-in-class commercial spaces in an inspiring setting, with the flexibility to support businesses at different stages of their growth. But being part of Bolesworth means being part of a much bigger destination.

Throughout the year, the estate plays host to an exciting programme of events, from world-class equestrian competitions and automotive experiences to Festivals and business events. These attract leading brands, businesses and aspirational audiences from across the region and beyond, creating opportunities for our business community to connect, collaborate and benefit from the activity happening around them.

We are continuing to invest in Bolesworth as a destination for business, leisure and innovation – creating a distinctive environment where people want to work, businesses can grow and communities can connect.

The Estate is owned & managed by us:

Established in
1828

Estate
6,500 Acres

Welcoming
50K Visitors to events held on the estate.

Hosting over
3,000 high-net worth guests in our VIP.

150 Businesses Across The Estate

135 Residential Properties Across The Estate

340,000 Sq ft
Of Commercial Space

BOLESWORTH

Bolesworth Campus

Bolesworth Campus is home to a thriving community of businesses, offering a professional working environment in an attractive rural setting. It provides convenient access to the A41 and is well connected to Chester (9 miles), Wrexham (13 miles) and Whitchurch (13 miles).

Owned and managed by Bolesworth Estate, the Business Park benefits from an on-site café, gym and Pilates studio, alongside dedicated walking and running routes designed to support health and wellbeing.



AVALIABLE TO LET

No.4 Bolesworth Campus

Located at Bolesworth Campus, this self-contained first-floor office offers 2,174 sq ft of bright, modern workspace, with far-reaching views across the Cheshire countryside. The space benefits from a private kitchen and secure fob access, while occupiers can also enjoy the Business Park's on-site café and gym.

	SQFT	RENT (PCM)
1st Floor	2,174	£2,718







- Free ample on-site parking
- Gym and cafe on-site
- W.C & shower facilities
- On hand maintanence
- Open-plan office space
- Flexible Terms
- Weekly cleaner for the communal areas
- WIFI included

FLOORPLANS




Floor 1

Excellent Transport Links

Stay connected to towns and cities effortessly

Bolesworth is one of Britian's most respected names in development of thriving rural business communities. For more than half a century the Estate has led the way in the provision of cutting edge, high tech office and business premises, providing the ideal setting for a wide range of companies destined for great achievement.

- **Chester (8 m)**
  15 minute drive
- **Wrexham (12 m)**
  20 minute drive
- **Shrewsbury (33 m)**
  56 minute drive
- **Whitchurch (12 m)**
  20 minute drive
- **Carden Park (4 m)**
  5 minute drive

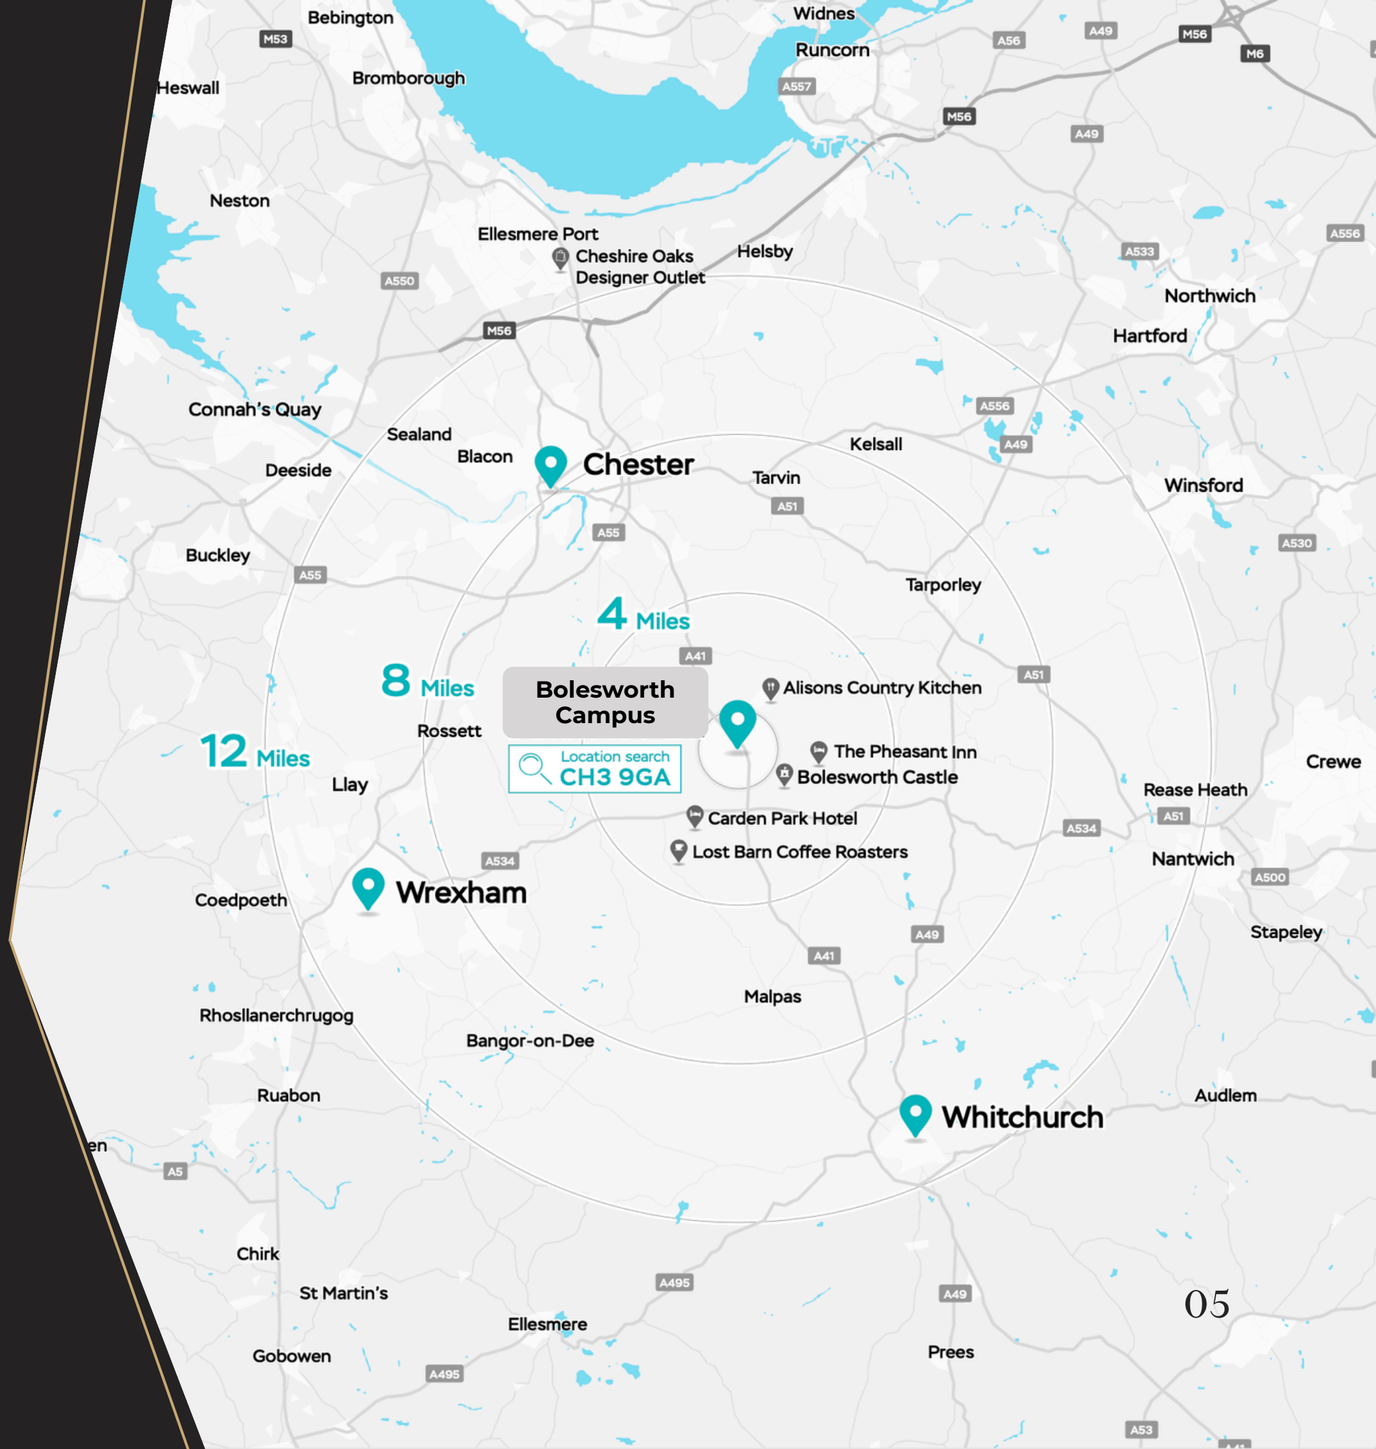

WWW.BOLESWORTH.COM

Our approach to Sustainabilty

At Bolesworth Estates, we are committed to improving the environmental performance of our commercial property portfolio and creating more efficient, sustainable places for our occupiers.

We have already invested in renewable and lower-carbon technologies across the Estate, including solar panels on commercial properties and the use of biomass heating systems. Building on this work, our ambition is for all commercial buildings within the portfolio to achieve an EPC rating of C or above by 2030.





We are working towards this through a programme of improvements that may include:

- Upgrading insulation, lighting and heating systems
- Increasing the use of renewable energy technologies
- Improving energy monitoring and building efficiency
- Installing EV charging facilities
- Encouraging more sustainable travel through cycle facilities and improved walking routes
- Reviewing refurbishment projects with energy performance and long-term sustainability in mind

The Local Area

Discover a variety of high-quality local food & drink, the sprawling estate has lot's of charming offerings such as The Pheasant Inn, The Lost Barn, Alisons Country Kitchen, and The Bear, each providing a unique and enriching experience in the heart of the countryside.

- **Pheasant Inn**
- **Lost Barn Coffee**
- **Alisons Country Kitchen**
- **The Bear, Tattenhall**
- **Carden Arms**

Our Pick

The Pheasant Inn

Using locally sourced produce, The Pheasant Inn provides some excellent food.




WWW.BOLESWORTH.COM



THE PHEASANT INN



LOST BARN CAFE

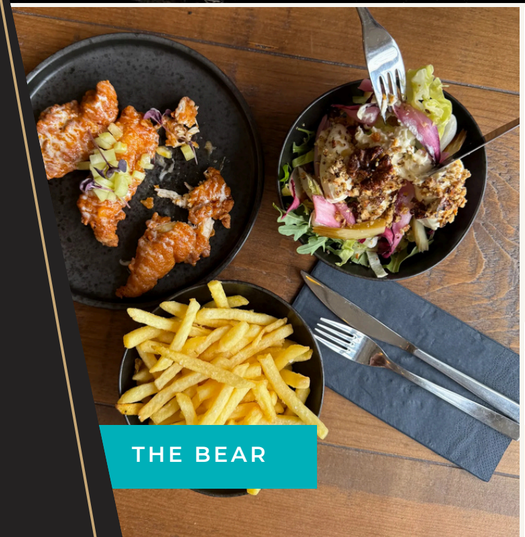

THE BEAR



CARDEN ARMS



ALISONS KITCHEN

BOLESWORTH

Join the Bolesworth Community

Being based at Bolesworth means becoming part of a wider business community, with more than 150 businesses located across the Estate and access to a growing range of facilities, amenities and opportunities.

From discounts at Thrive Gym and other Bolesworth community benefits, to outdoor spaces, local food and drink and a programme of events throughout the year, there are plenty of ways to connect with others and make the most of being part of the Estate.

Businesses based at Bolesworth are also invited to selected Estate events and activities, creating opportunities to build relationships, share ideas and connect with the wider Bolesworth community.

More than just a place to work, Bolesworth offers a place to connect, grow and be part of something bigger.

WWW.BOLESWORTH.COM







Get in touch

We hope we've piqued your interest in our properties, but it's only just the beginning.
We'd love to show you more. Get in touch to book a viewing.

BOLESWORTH

Eleanor Aldwinckle
07874 867742
eleanor.aldwinckle@bolesworth.com

Grace Laidler-Hall
07871 678728
Grace.Laidler-Hall@bolesworth.com

LegatOwen
CHARTERED SURVEYORS

Seb Dean
07535 400307
sebdean@legatowen.co.uk

Will Sadler
07957 562816
willsadler@legatowen.co.uk

Halls 1845

James Evans
07792 222028
james.evans@hallsgb.com

Ellie Studley
07538 912096
e.studley@hallsgb.com

Bolesworth gives notice that these particulars are produced in good faith and are provided as a general guide only. They do not constitute any part of an offer or contract. Whilst believed to be correct, Bolesworth cannot guarantee the accuracy of any descriptions, dimensions, references to condition, permissions or other details contained herein. Prospective purchasers or tenants should not rely upon them as statements of fact and must satisfy themselves as to their accuracy. No person in the employment of Bolesworth has authority to make or give any representation or warranty in relation to the property. Bolesworth accepts no liability for any loss arising from the use of these particulars. Any space planning is indicative only and all floor plans are not to scale and are for identification purposes only. Subject to contract. 09/26